DIVISION OF ENGINEERING

MEMORANDUM

12-040

TO: County Commissioners
County Administrator
County Public Works Director
911
St. Lucie County Road and Bridge Division
St. Lucie County Solid Waste Department
St. Lucie County Airport Manager
Fire Department
Media
City of Fort Pierce
- City Engineer
- City Public Works Director
- Planning Department
- Police Department

Fort Pierce Utilities Authority
Florida Power & Light
AT & T
Comcast
Sheriff's Office
School Board
Postmaster
Community Transit
FDOT Fort Pierce
Milestone Construction LLC
Guettler Brothers Construction

FROM: Michael V. Powley, P.E., County Engineer MVP

SUBJECT: Grady Drive closure between N. 41st Street through N. 43rd Street

WHEN: May 14th, 2012 through September 7th, 2012

WHY: Drainage improvement work in Harmony Heights

MAINTENANCE OF TRAFFIC: Motorists should follow the detour signs and use San Diego Avenue via N. 41st, N. 42nd, N. 43rd or N. 44th Streets to access properties affected by the closure. Please see attached plan.

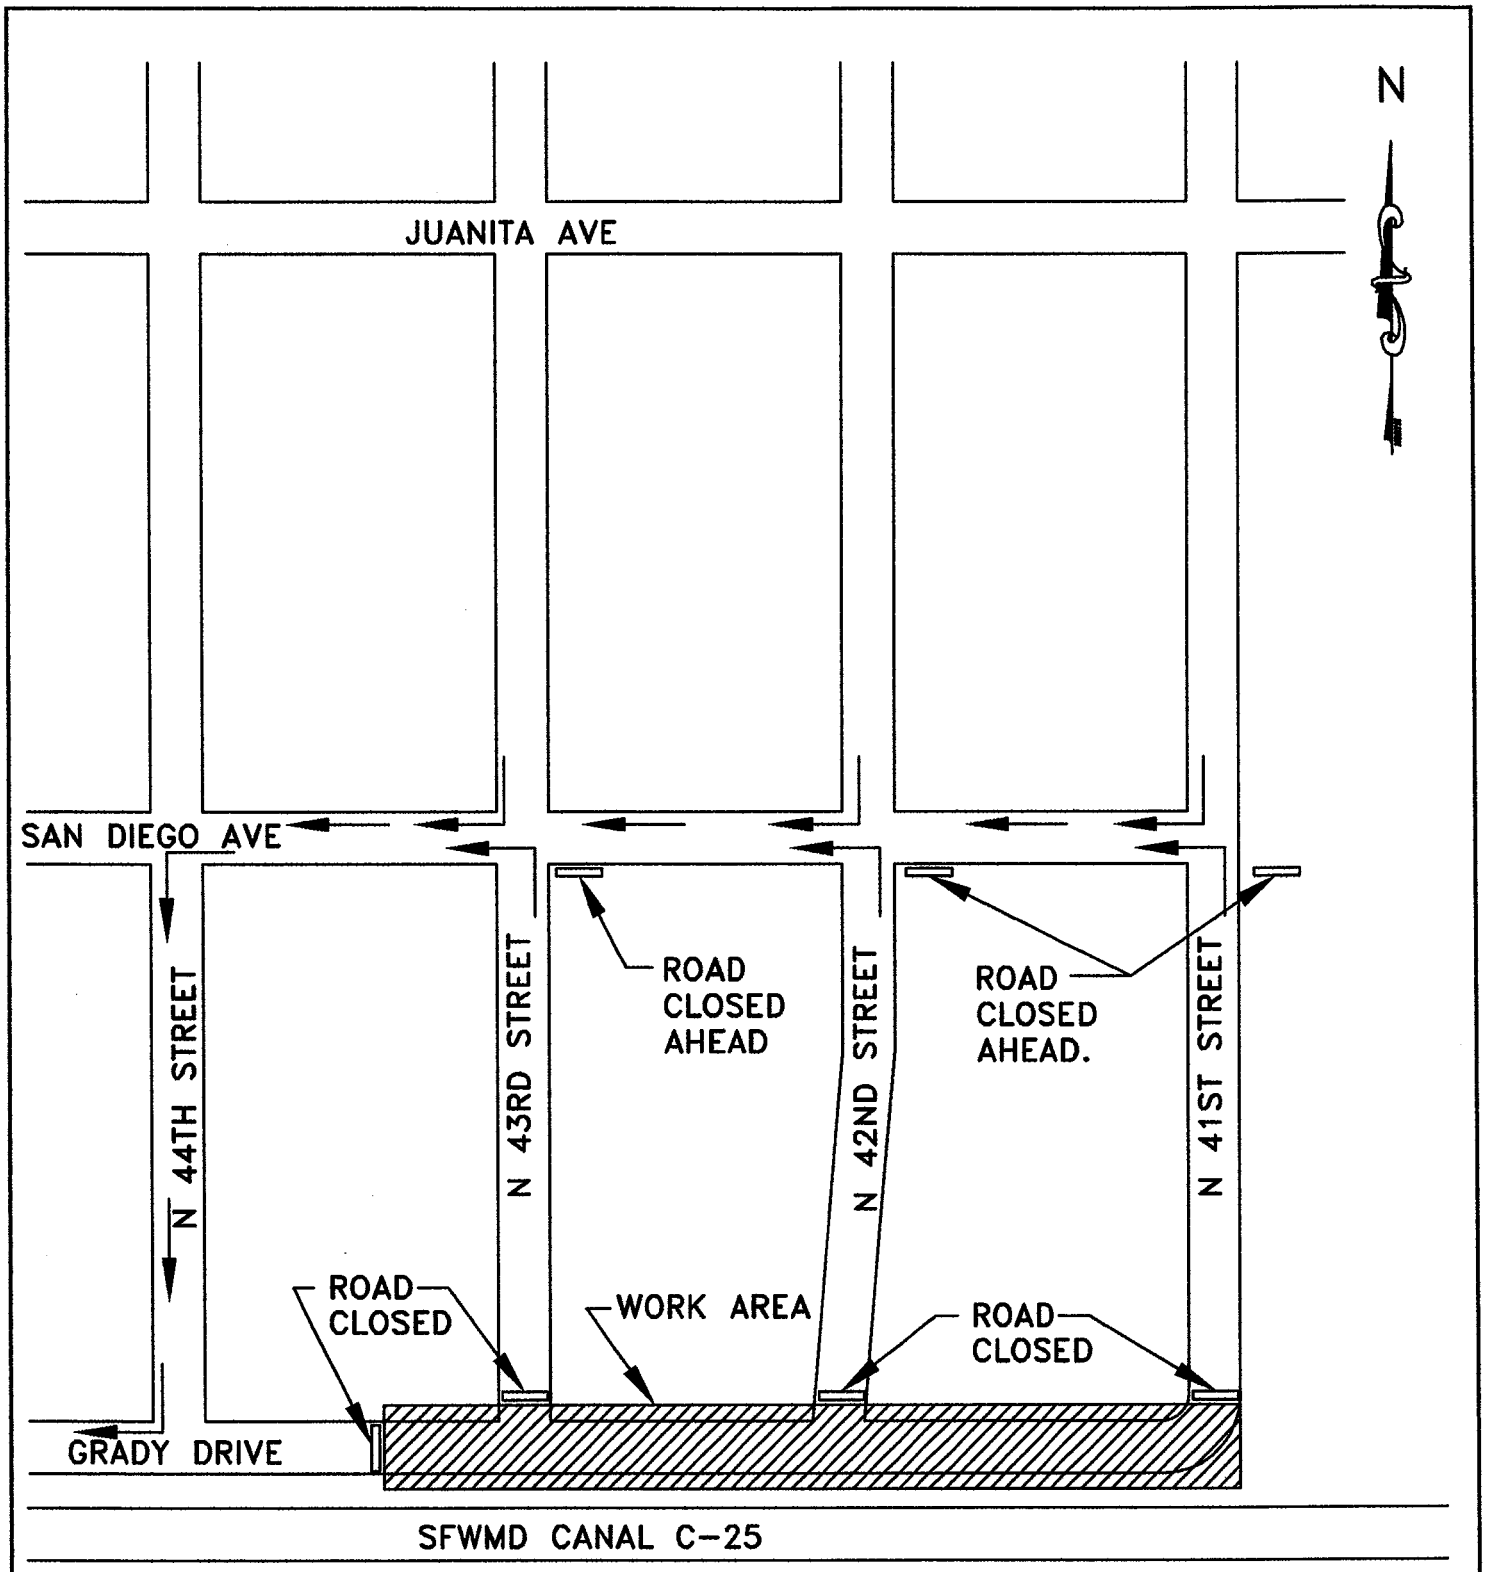

SCALE: NONE	DATE 04-26-12	ROAD CLOSURE GRADY DRIVE BETWEEN N 41ST AND N 43RD STREETS
	PROJECT NO. 11-07	
	DRAWN BY S.B.M.	
	CHECKED M.H.	
	REVISIONS ——	BOARD OF COUNTY COMMISSIONERS ST. LUCIE COUNTY, FLORIDA ENGINEERING DIVISION
SHEET NO. 1		2300 VIRGINIA AVE., FT. PIERCE, FLORIDA TELEPHONE (772) 462-1707